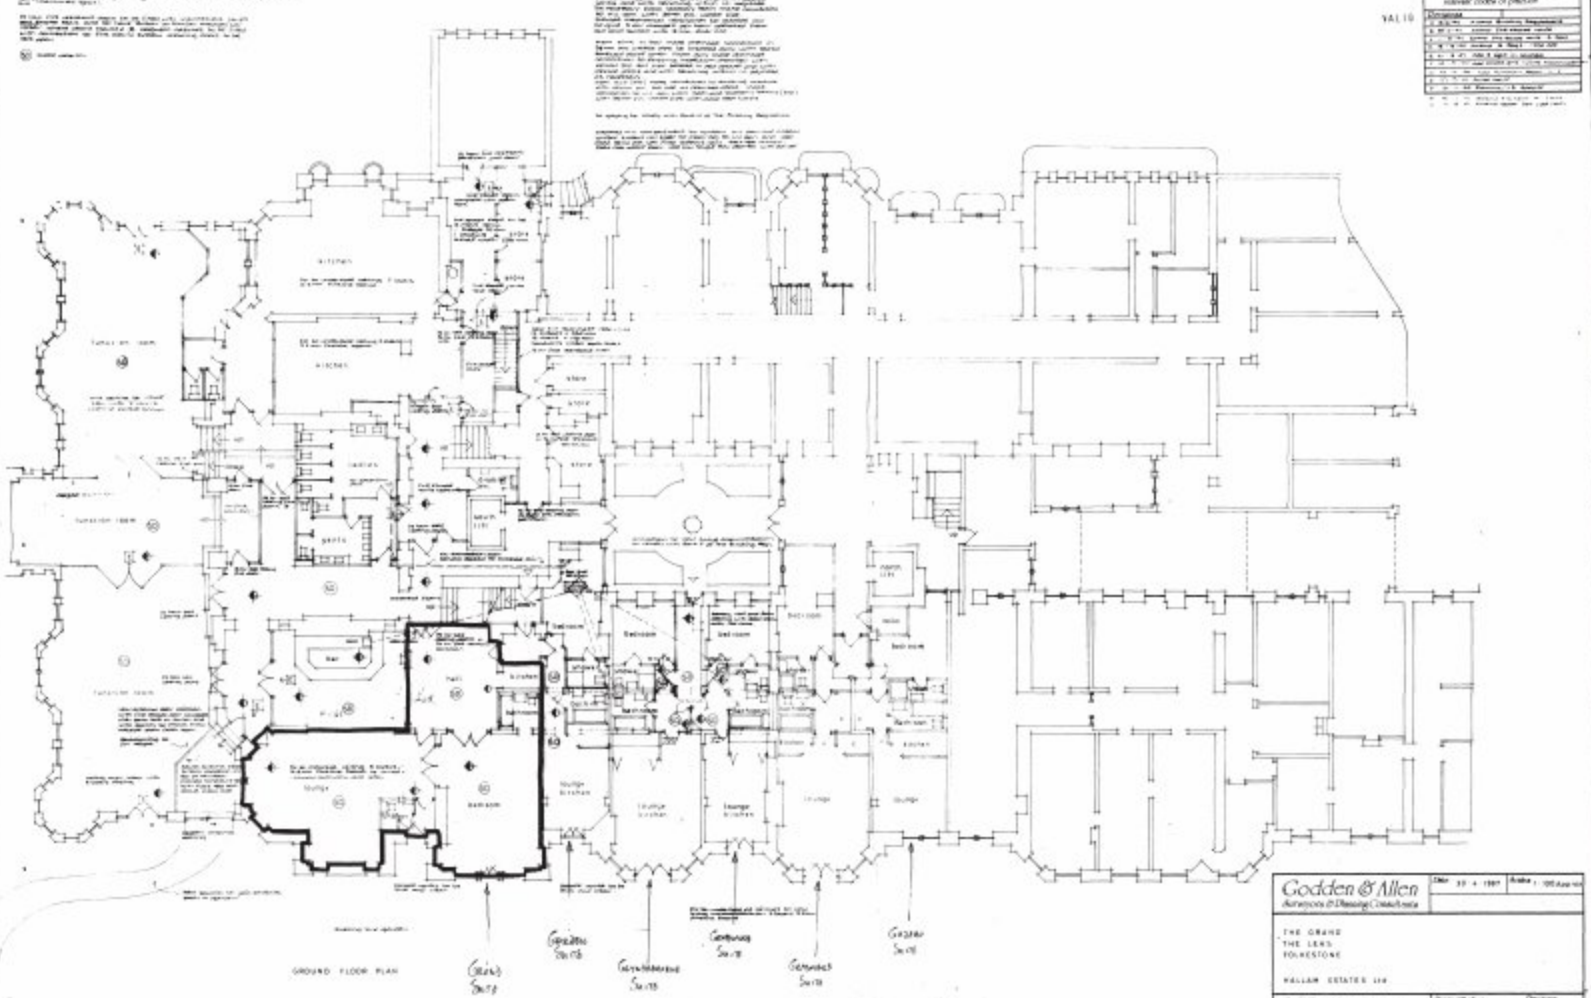
GROUND FLOOR PLAN
Godden & Allen
Surveyors & Planning Consultants
THE GRAND
THE LEAS
FOLKESTONE
HALLAM ESTATES Ltd